DIMENSIONS IN MILLIMETRES

ITEM NO.	DESCRIPTION	LENGTH	QTY	MATERIAL	MASS (kg)
1	75x2.5 DURAGAL SHS	910	2	DURAGAL	4.62
2	75x2.5 DURAGAL SHS	1005	1	DURAGAL	5.20
3	75x2.5 DURAGAL SHS	1236	1	DURAGAL	6.60
4	75x2.5 DURAGAL SHS	1236	1	DURAGAL	6.60
5	75x2.5 DURAGAL SHS	1005	1	DURAGAL	5.31
6	75x2.5 DURAGAL SHS	760	1	DURAGAL	4.20

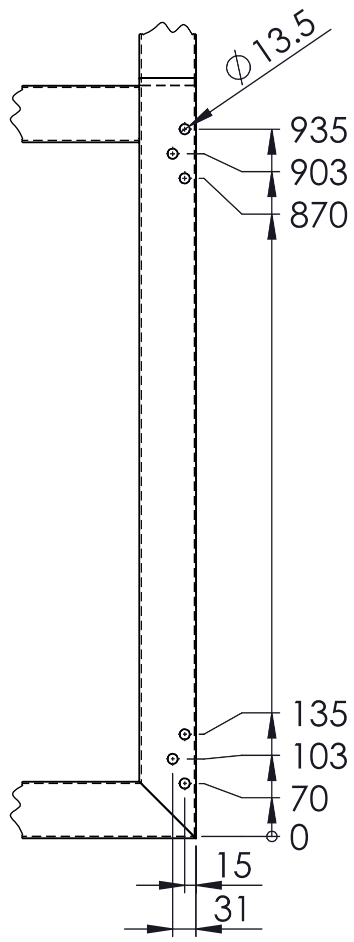

DETAIL A
SCALE 1 : 10

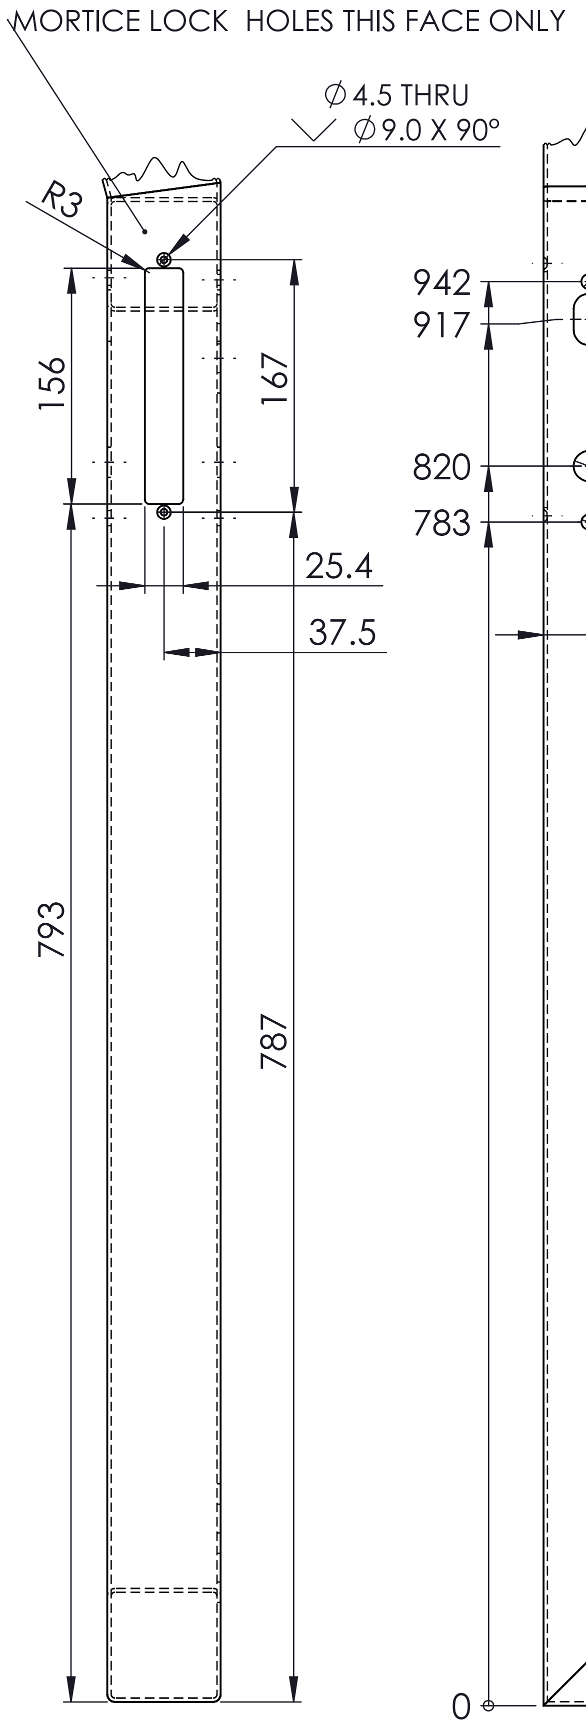

DETAIL B
SCALE 1 : 5

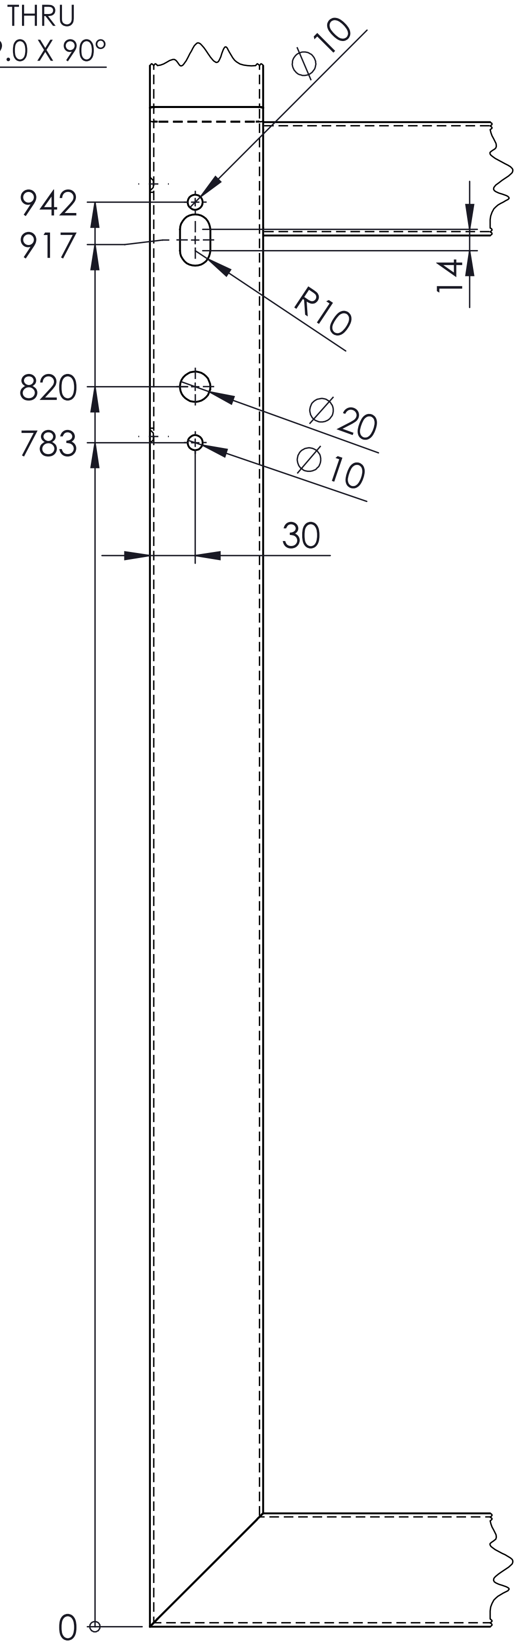

DETAIL C
SCALE 1 : 5

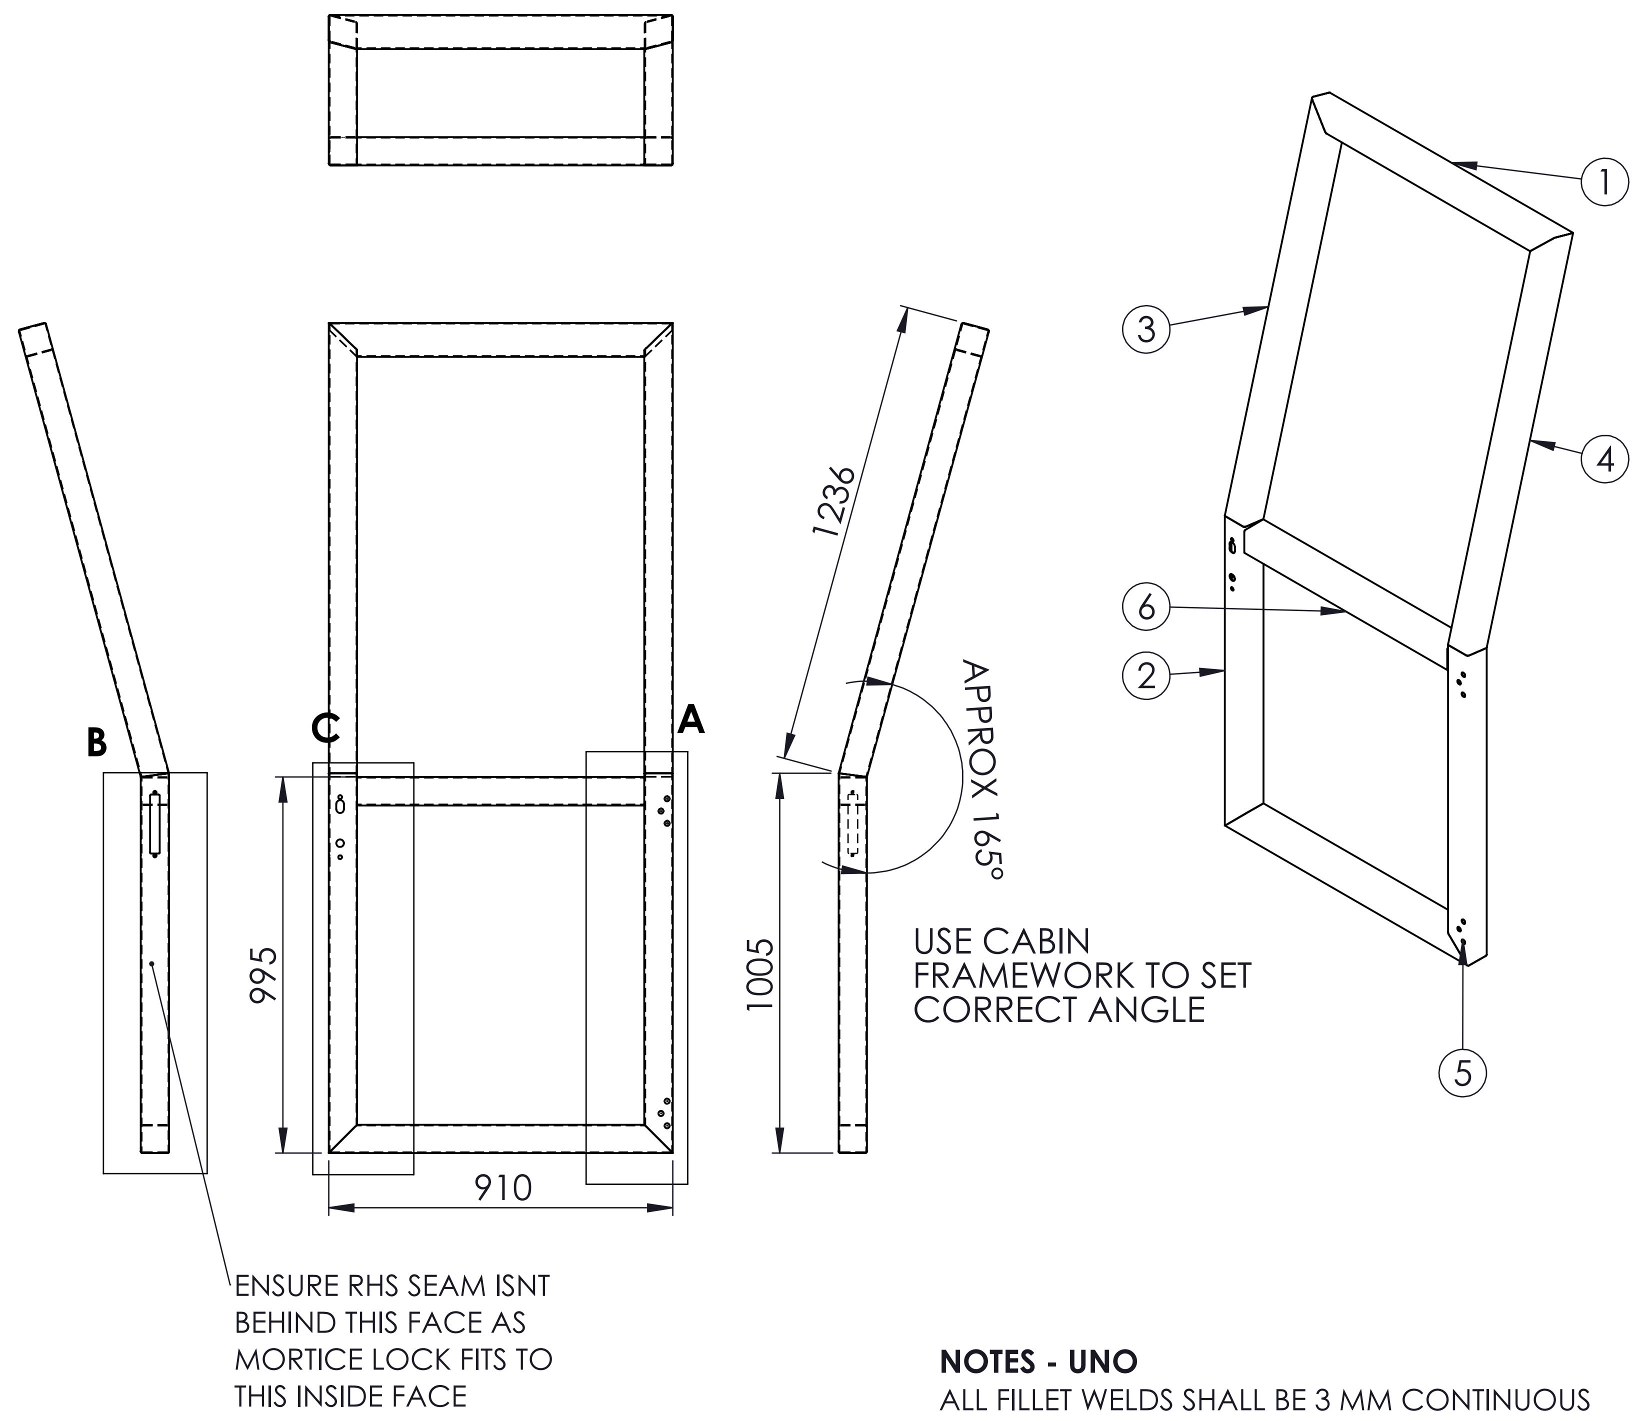

75x2.5 SHS DOOR FRAME WEIGHT - 37.15 kg

NOTES - UNO

ALL FILLET WELDS SHALL BE 3 MM CONTINUOUS
ALL BUTT WELDS SHALL BE FULL PENETRATION
ALL WELDS, CUTS AND HOLES SHALL BE TREATED WITH 2 COATS OF ZINC RICH PRIMER

MATERIAL:- DURAGAL

UNLESS OTHERWISE SPECIFIED: TOLERANCES: MACHINE + / - 0.25mm FABRICATION + / - 1.0 mm

DIMENSIONS IN MILLIMETRES

THIRD ANGLE PROJECTION

MECS
Mechanical Engineering & CAD Services
11 Campbell Place WAGGA NSW 2650
Ph: - 0409 985 816
Email: nick@mecservices.com.au

CLIENT
RODDY ENGINEERING
14 Waratah St TUMUT NSW 2720
Ph: - 02 6947 4039
Email: roddyeng.com.au

TITLE: 75x2.5 SHS DOOR FRAME

DWG NO. 3947-30-10 | REV | A3

DRAWN N DE BRUYN | DATE | SCALE:1:20 | SHEET 1 OF 1