ITEM NO.	DESCRIPTION	LENGTH	QTY	MASS (kg)
1	75 x 75 x 3 DURAGAL SHS	3533	1	22.04
2	75 x 75 x 3 DURAGAL SHS	3533	1	22.04
3	75 x 75 x 3 DURAGAL SHS	3370	2	21.96
4	75 x 75 x 3 DURAGAL SHS	2980	1	19.42
5	75 x 75 x 3 DURAGAL SHS	2980	1	19.42
6	75 x 75 x 3 DURAGAL SHS	2980	5	19.42
7	75 x 75 x 3 DURAGAL SHS	1330	1	8.42
8	75 x 75 x 3 DURAGAL SHS	600	1	3.64
9	75 x 75 x 3 DURAGAL SHS	600	1	3.64
10	75 x 75 x 3 DURAGAL SHS	442	1	2.88
11	75 x 75 x 3 DURAGAL SHS	330	1	1.91
12	75 x 75 x 3 DURAGAL SHS	299	2	1.93
13	75 x 75 x 3 DURAGAL SHS	292	1	1.67
14	75 x 75 x 3 DURAGAL SHS	292	1	1.67
15	75 x 75 x 3 DURAGAL SHS	255	1	1.66
16	75 x 75 x 3 DURAGAL SHS	142	1	0.93

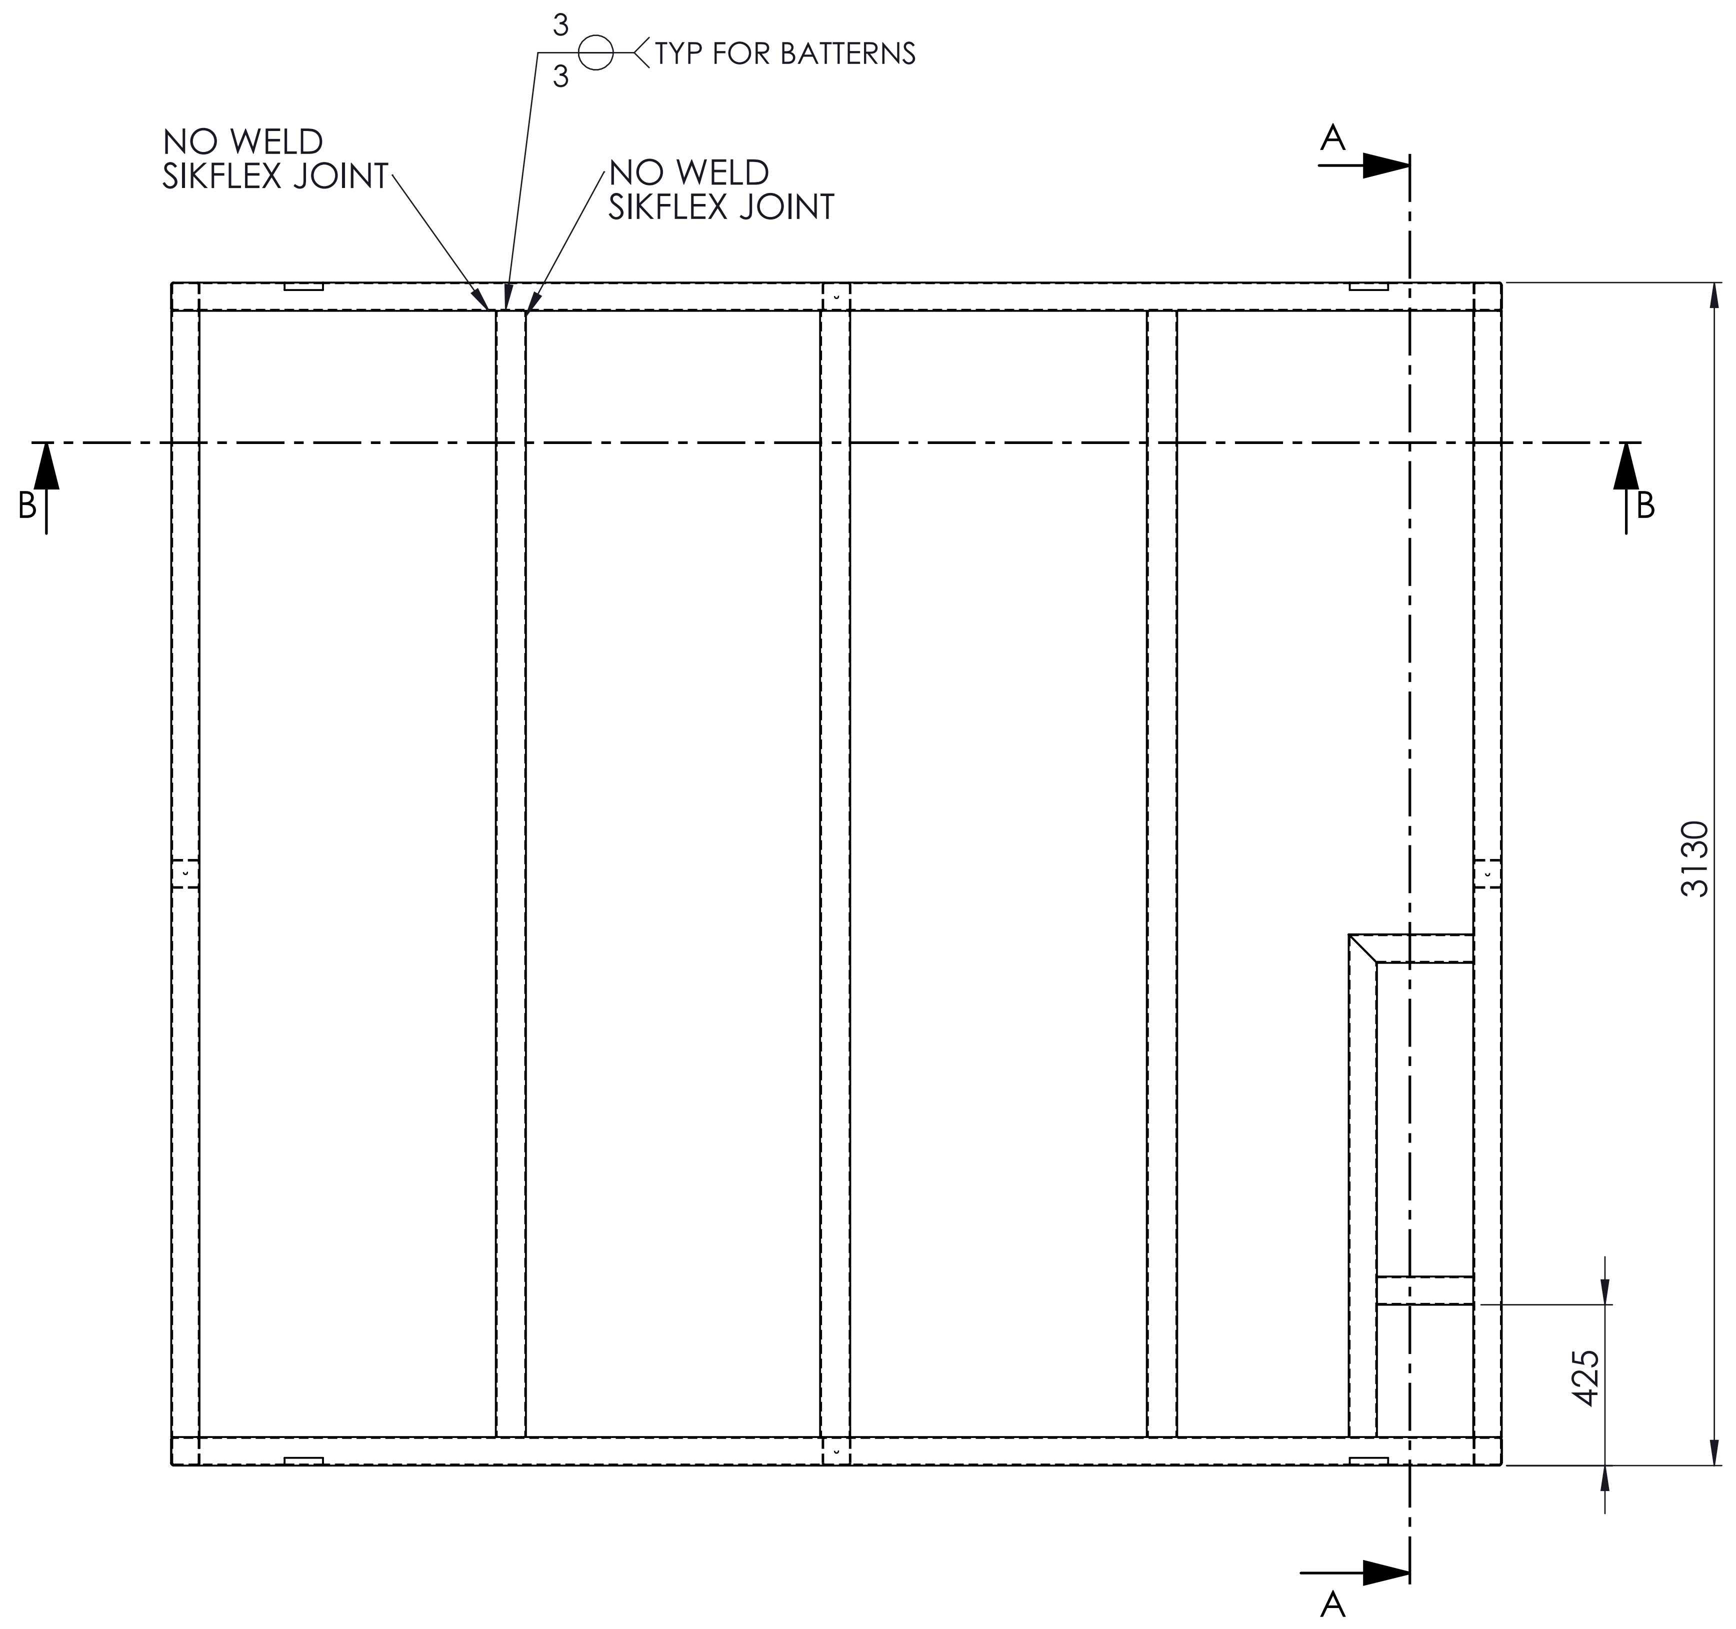

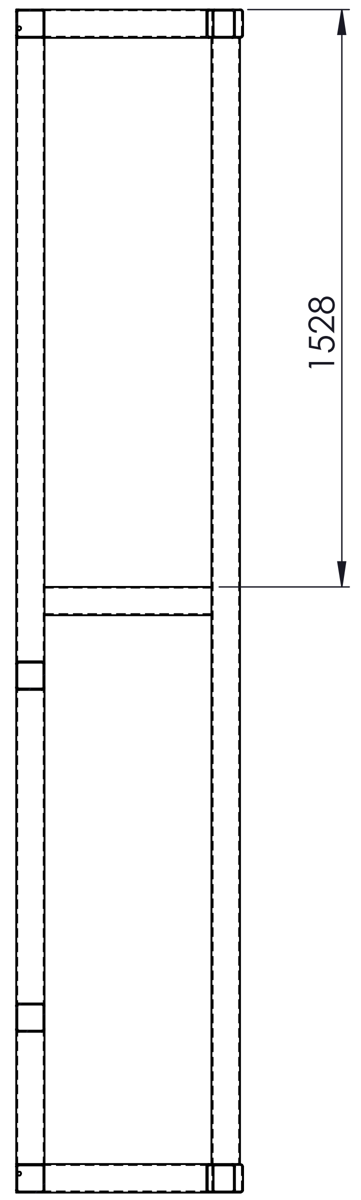

SECTION A-A

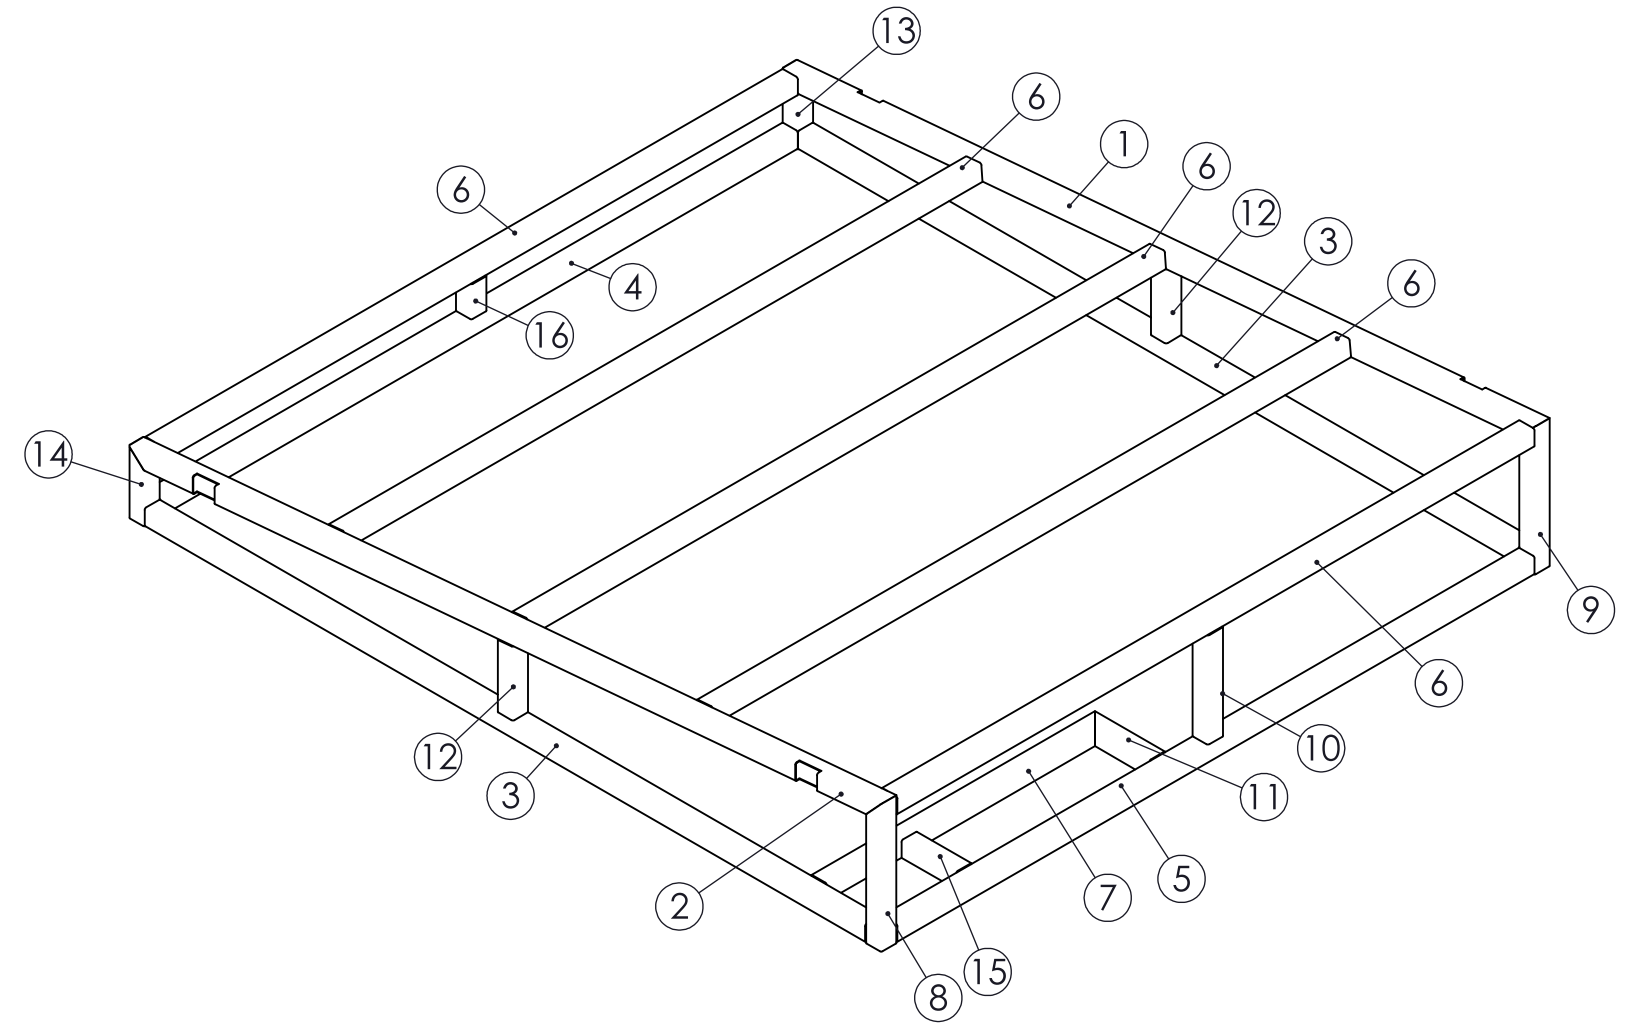

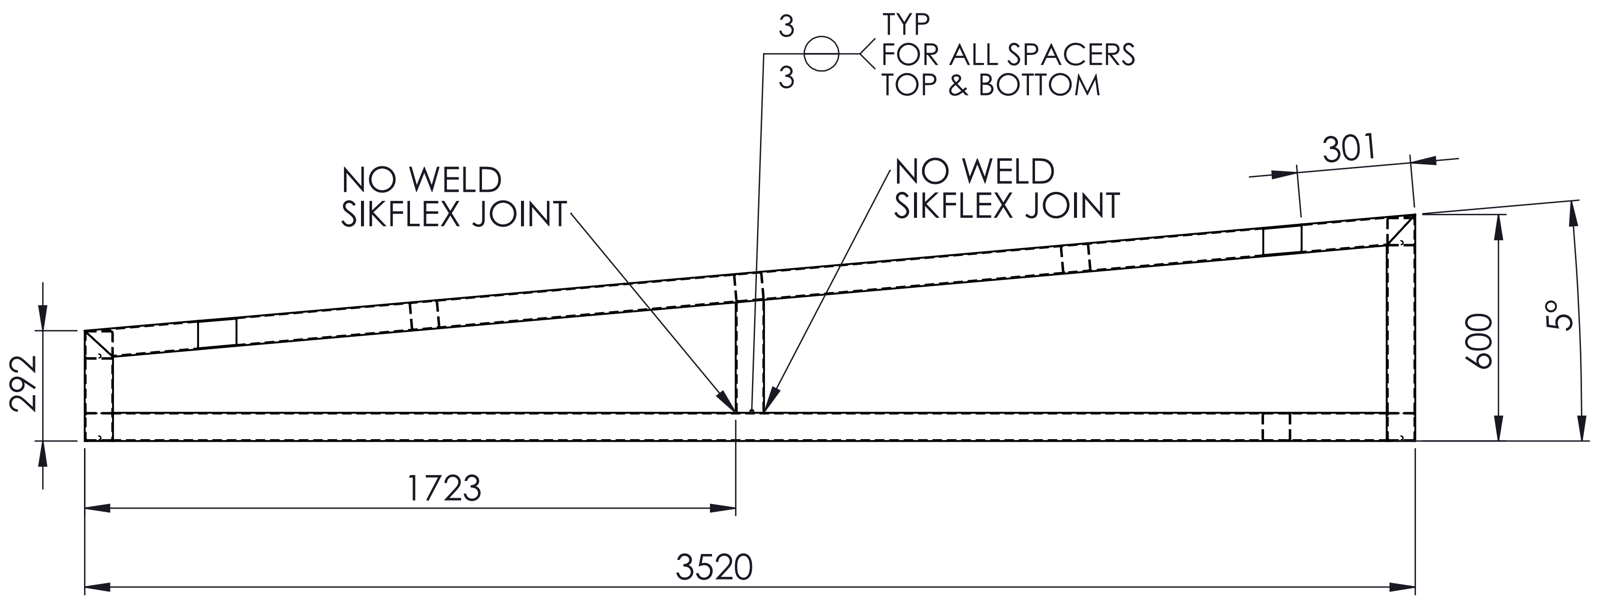

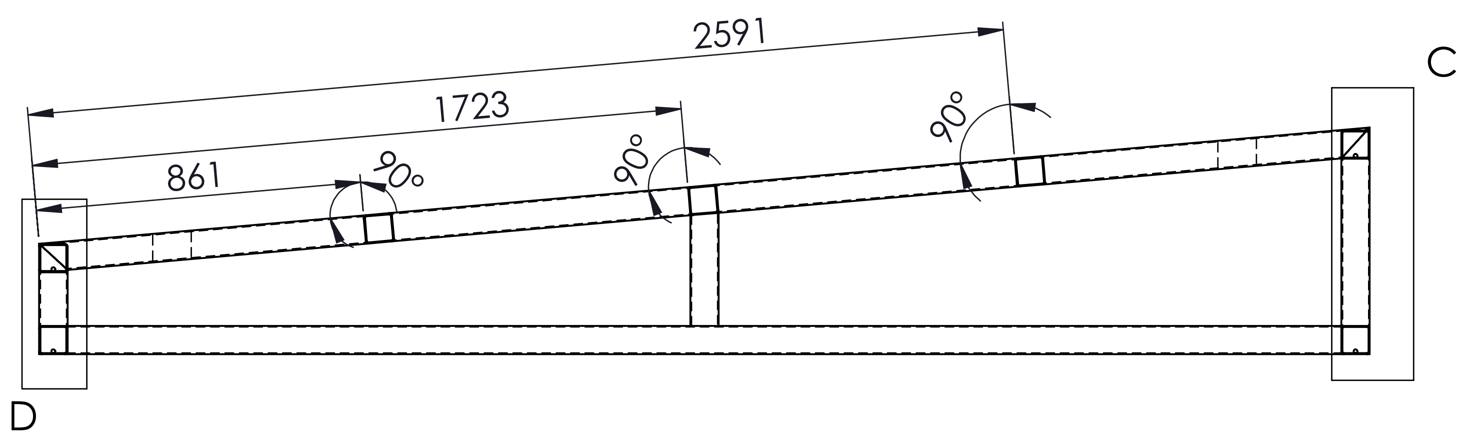

SECTION B-B

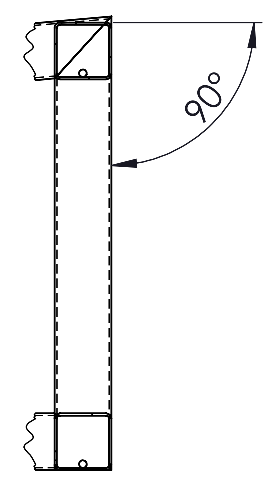

DETAIL C
SCALE 1 : 10

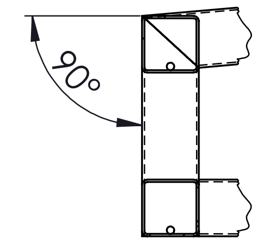

DETAIL D
SCALE 1 : 10

NOTES - UNO

ALL FILLET WELDS SHALL BE 4 MM CONTINUOUS UNO
ALL BUTT WELDS SHALL BE FULL PENETRATION
ALL WELDS, CUTS AND HOLES SHALL BE TREATED WITH 2 COATS OF ZINC RICH PRIMER

ROOF FRAME WEIGHT - 254.26 kg

UNLESS OTHERWISE SPECIFIED: TOLERANCES: MACHINE + / - 0.25mm FABRICATION + / - 1.0 mm

DIMENSIONS IN MILLIMETRES

MECS
Mechanical Engineering & CAD Services
11 Campbell Place WAGGA NSW 2650
Ph: - 0409 985 816
Email: nick@mecservices.com.au

THIRD ANGLE PROJECTION

CLIENT
RODDY ENGINEERING
14 Waratah St TUMUT NSW 2720
Ph: - 02 6947 4039
Email: roddyeng.com.au

TITLE: ROOF FRAME

DWG NO. 3956-25-10 REV A2

DRAWN N DE BRUYN DATE 18/07/2025 SCALE:1:20 SHEET 1 OF 4

DIMENSIONS IN MILLIMETRES

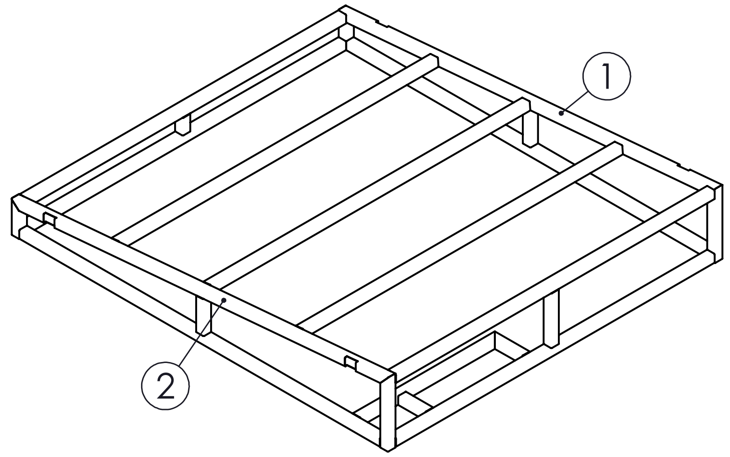

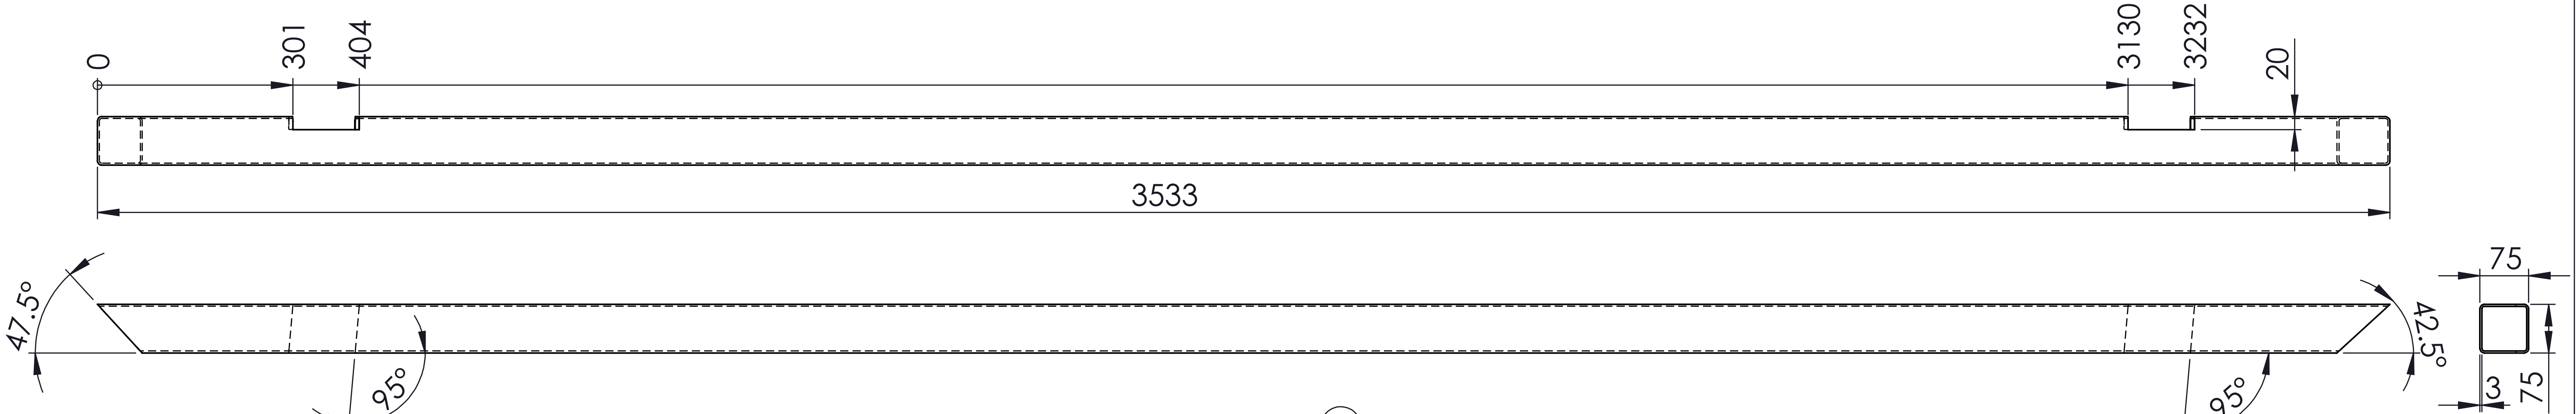

DETAIL PIECE 1

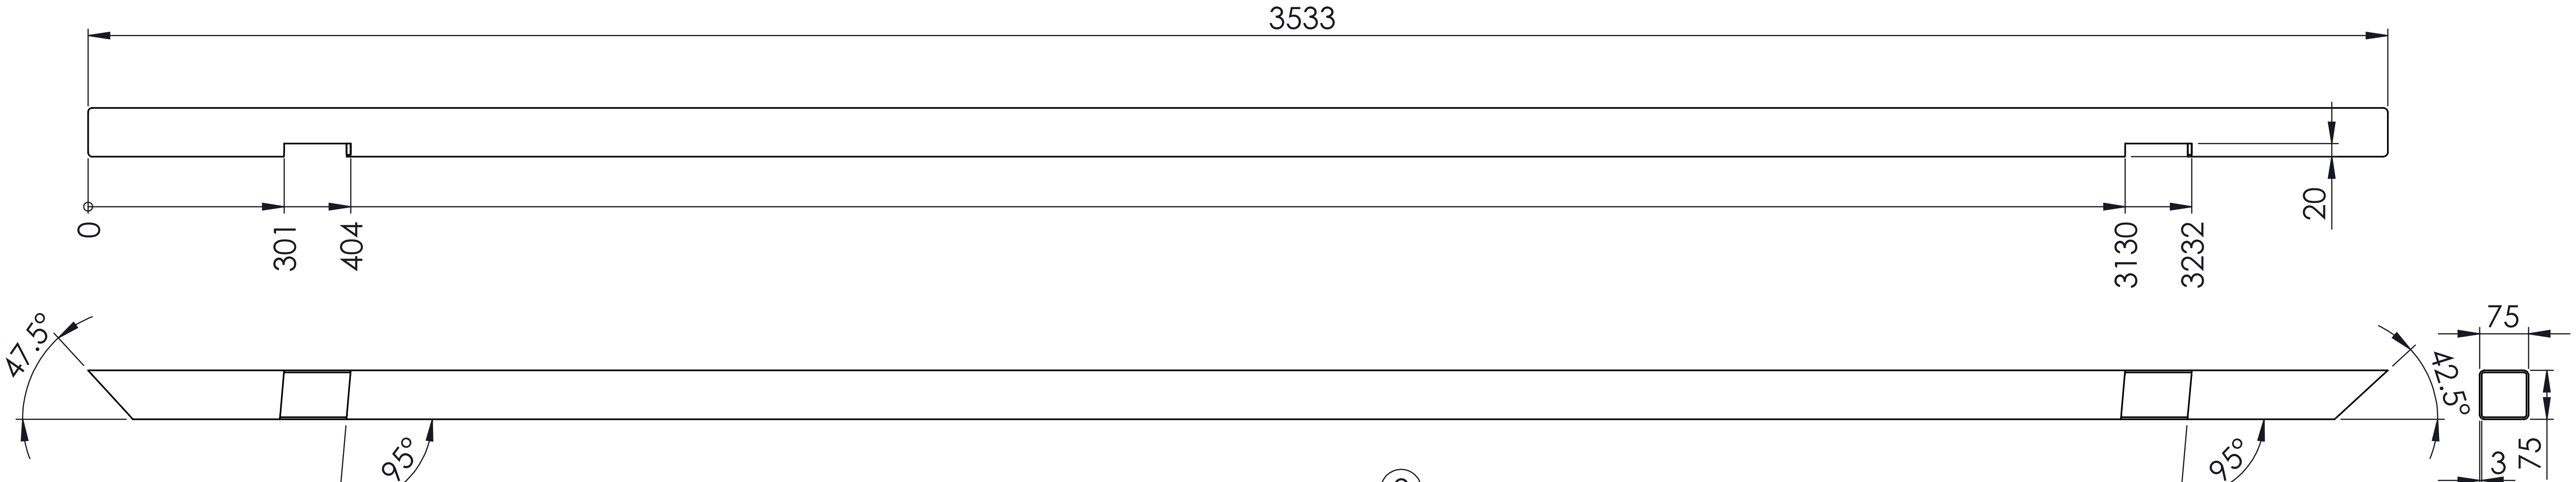

DETAIL PIECE 2

UNLESS OTHERWISE SPECIFIED: TOLERANCES: MACHINE + / - 0.25mm FABRICATION + / - 1.0 mm

DIMENSIONS IN MILLIMETRES

MECS
Mechanical Engineering & CAD Services
11 Campbell Place WAGGA NSW 2650
Ph: - 0409 985 816
Email: nick@mecservices.com.au

THIRD ANGLE PROJECTION

CLIENT
RODDY ENGINEERING
14 Waratah St TUMUT NSW 2720
Ph: - 02 6947 4039
Email: roddyeng.com.au

TITLE: ROOF FRAME

DWG NO. 3956-25-10 | REV | A3

DRAWN N DE BRUYN | DATE 18/07/2025 | SCALE:1:20 |

DIMENSIONS IN MILLIMETRES

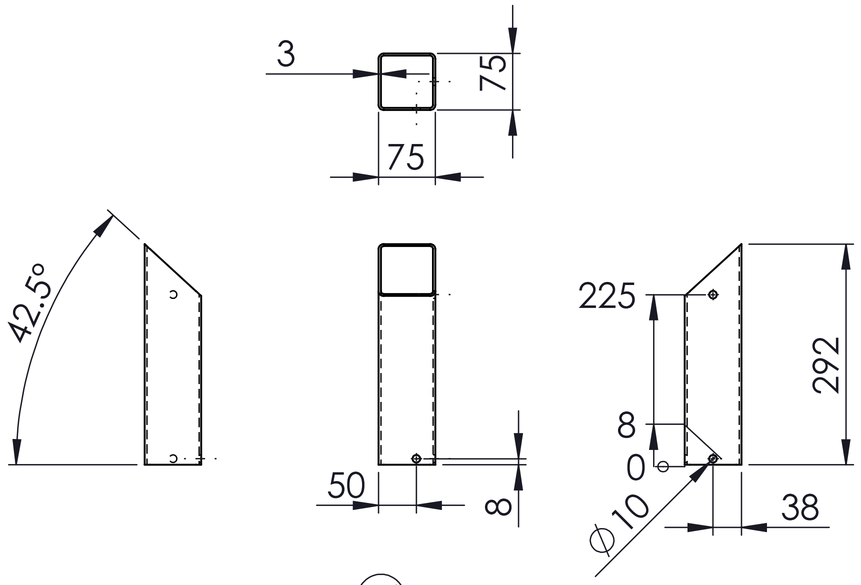

DETAIL PIECE 14

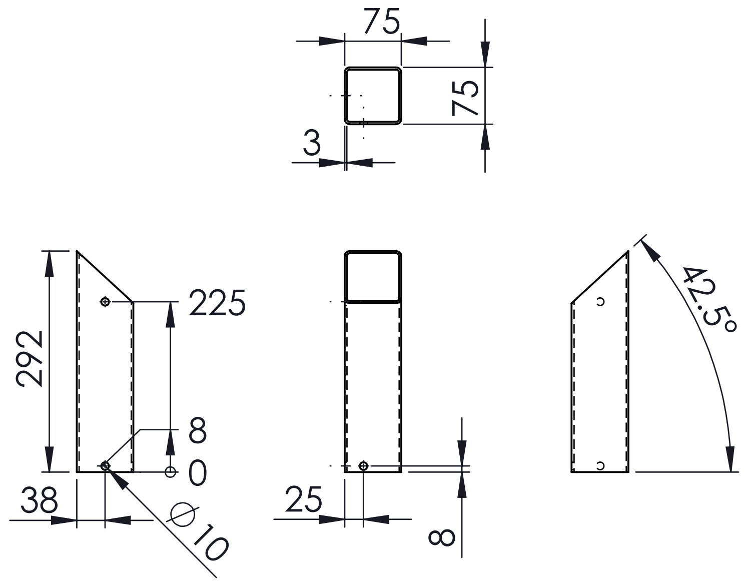

DETAIL PIECE 13

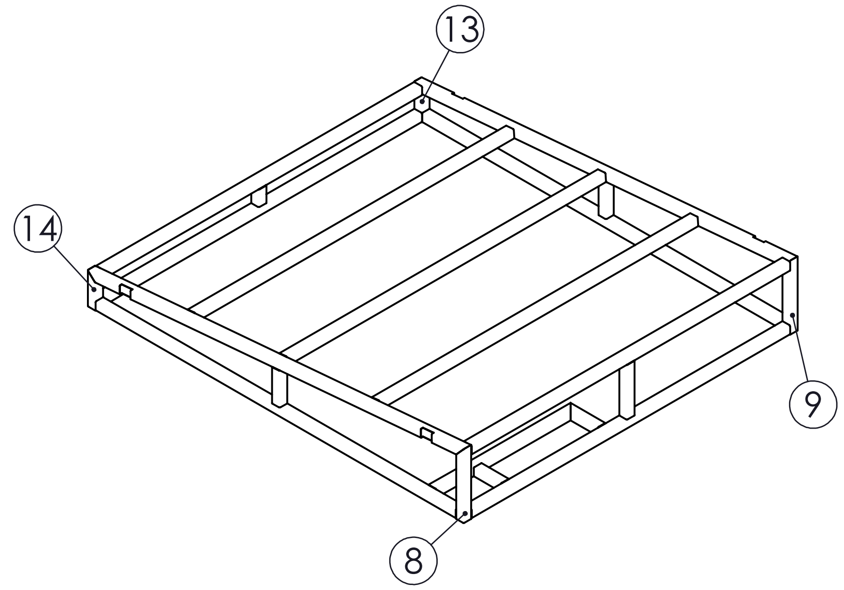

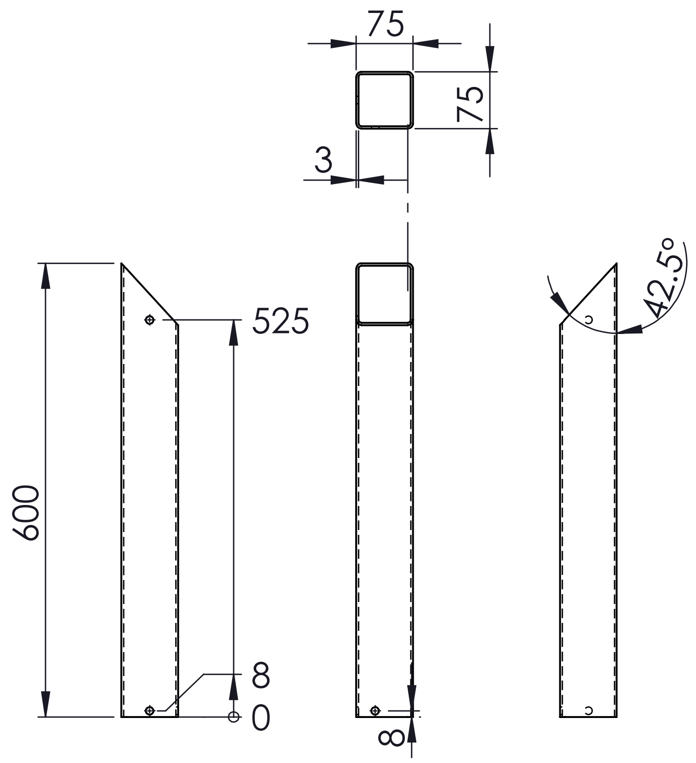

DETAIL PIECE 8

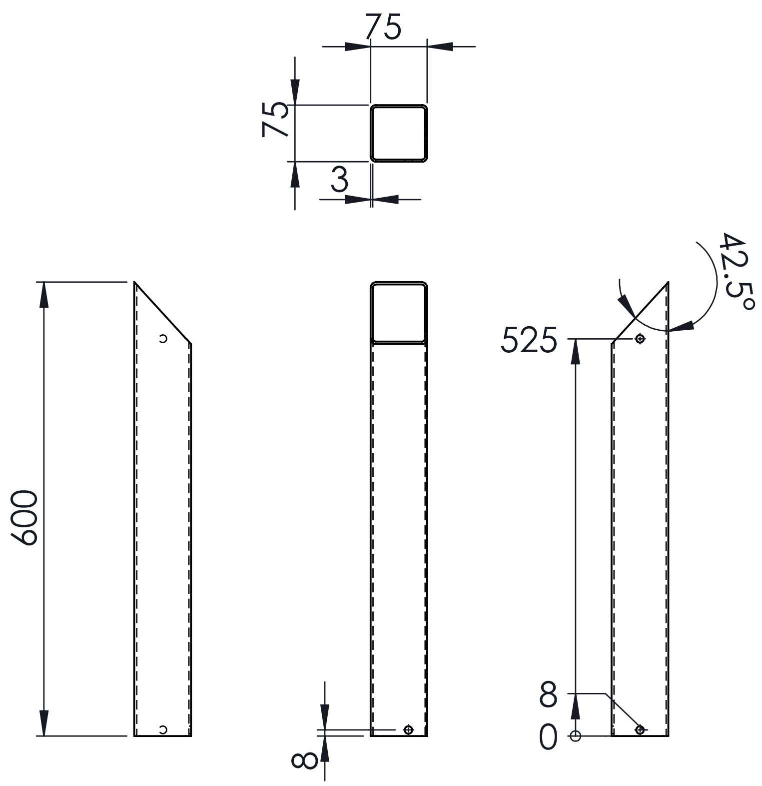

DETAIL PIECE 9

UNLESS OTHERWISE SPECIFIED: TOLERANCES: MACHINE + / - 0.25mm FABRICATION + / - 1.0 mm

DIMENSIONS IN MILLIMETRES

MECS
Mechanical Engineering & CAD Services
11 Campbell Place WAGGA NSW 2650
Ph: - 0409 985 816
Email: nick@mecservices.com.au

THIRD ANGLE PROJECTION

CLIENT
RODDY ENGINEERING
14 Waratah St TUMUT NSW 2720
Ph: - 02 6947 4039
Email: roddyeng.com.au

TITLE: ROOF FRAME

DWG NO. 3956-25-10 REV A3

DRAWN N DE BRUYN DATE 18/07/2025 SCALE:1:20

DIMENSIONS IN MILLIMETRES

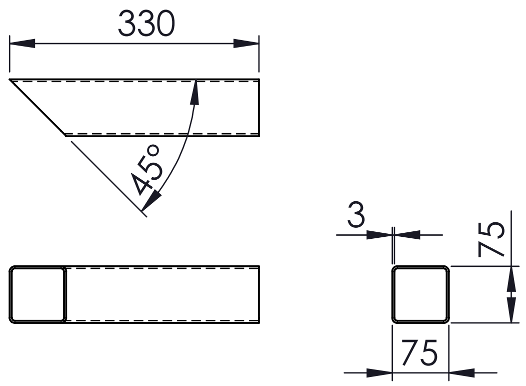

DETAIL PIECE 11

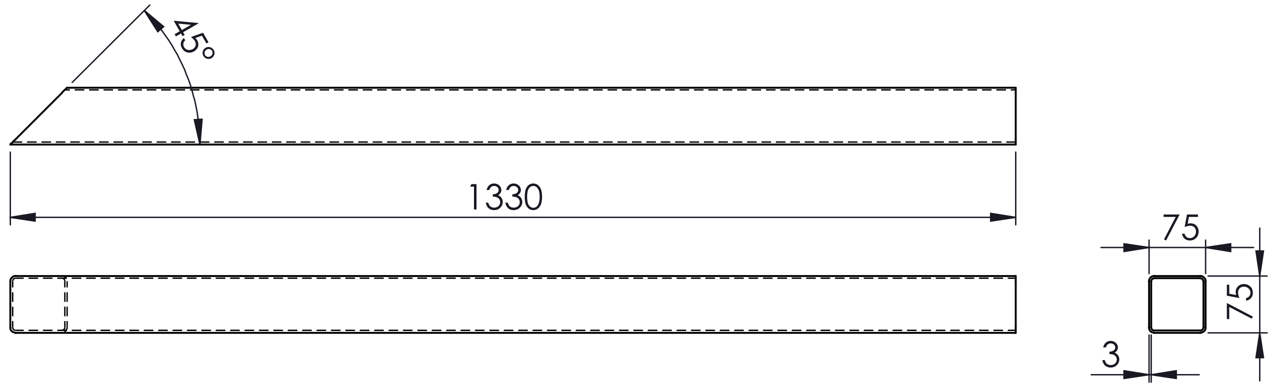

DETAIL PIECE 7

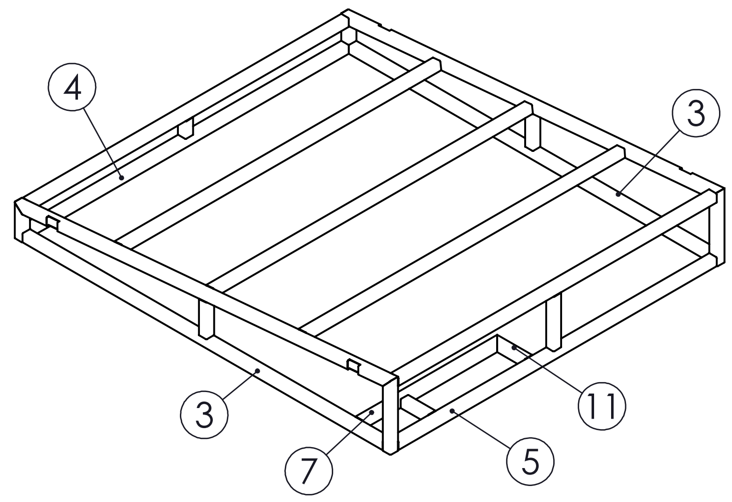

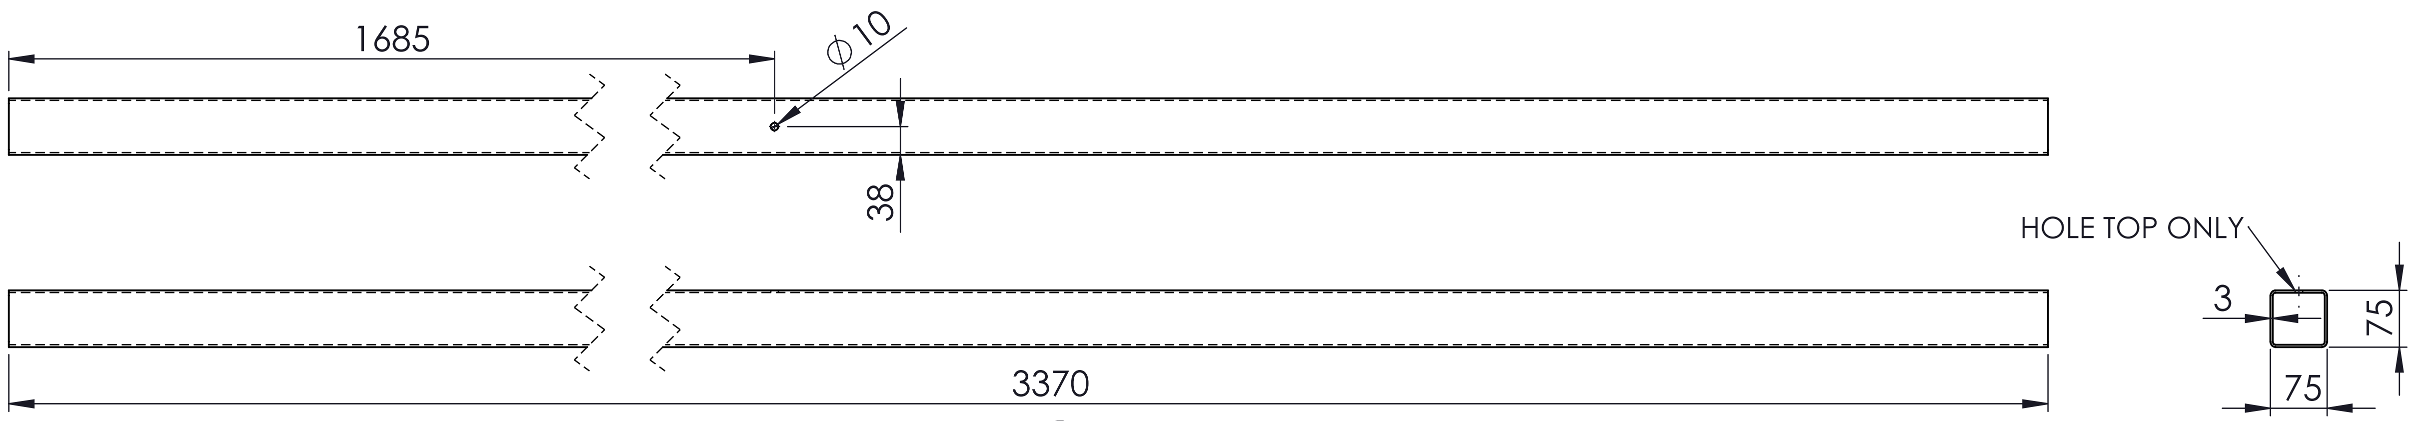

DETAIL PIECE 3

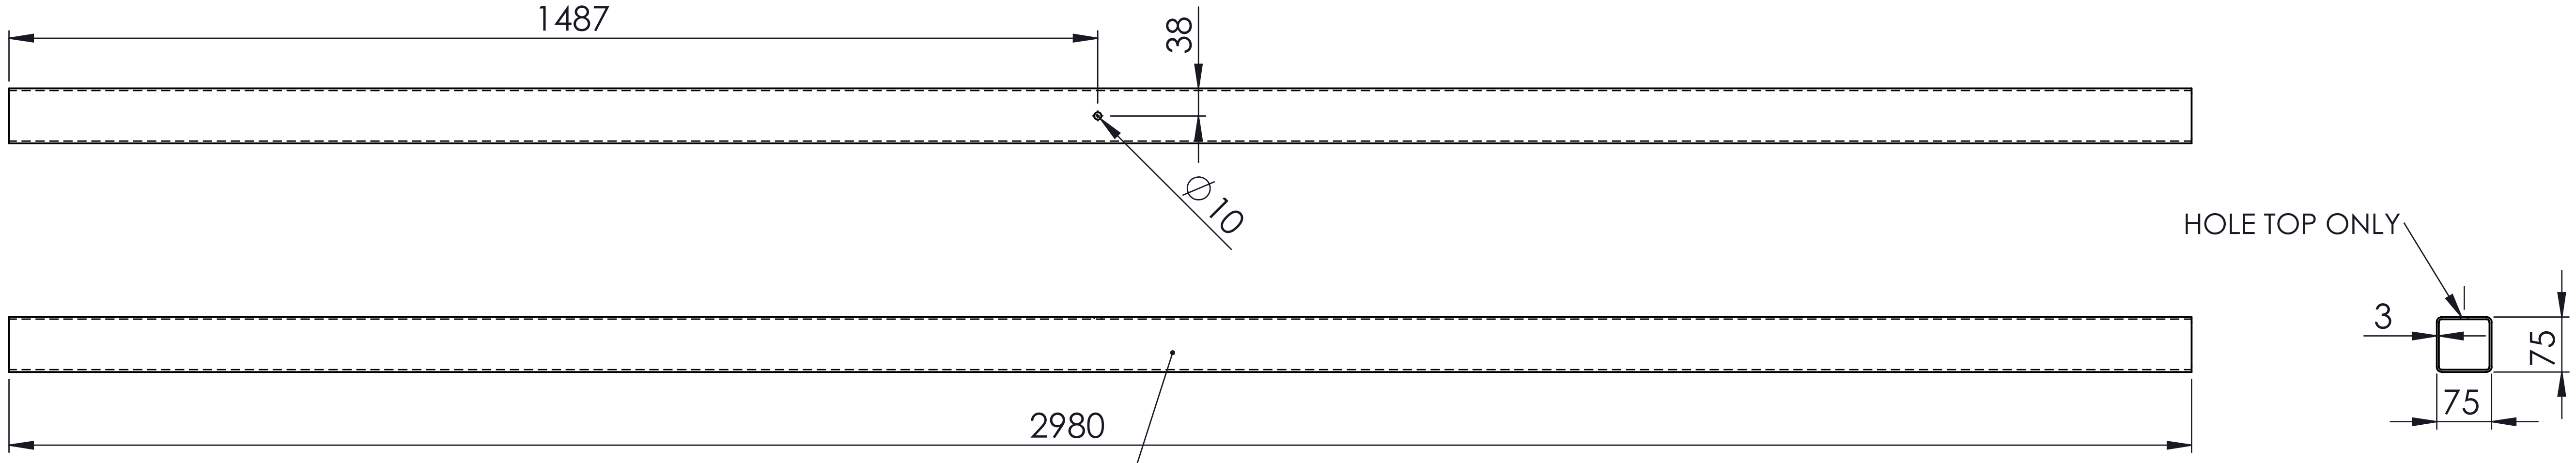

DETAIL PIECE 4 & 5

UNLESS OTHERWISE SPECIFIED: TOLERANCES: MACHINE + / - 0.25mm FABRICATION + / - 1.0 mm		DIMENSIONS IN MILLIMETRES	CLIENT	TITLE: ROOF FRAME
THIS DRAWING IS THE PROPERTY OF MECHANICAL ENGINEERING & CAD SERVICES (MECS) Pty Ltd & MUST NOT BE MANUFACTURED FROM,COPIED OR TRANSMITTED TO A THIRD PARTY WITHOUT THE PRIOR APPROVAL FROM MECHANICAL ENGINEERING & CAD SERVICES (MECS) Pty Ltd	MECS Mechanical Engineering & CAD Services 11 Campbell Place WAGGA NSW 2650 Ph: - 0409 985 816 Email: nick@mecservices.com.au	THIRD ANGLE PROJECTION	RODDY ENGINEERING 14 Waratah St TUMUT NSW 2720 Ph: - 02 6947 4039 Email: roddyeng.com.au	DWG NO. 3956-25-10 REV A3 DRAWN N DE BRUYN DATE 18/07/2025 SCALE:1:20 SHEET 4 OF 4