DETAIL A
SCALE 1 : 10

DETAIL B
SCALE 1 : 10

DETAIL C
SCALE 1 : 10

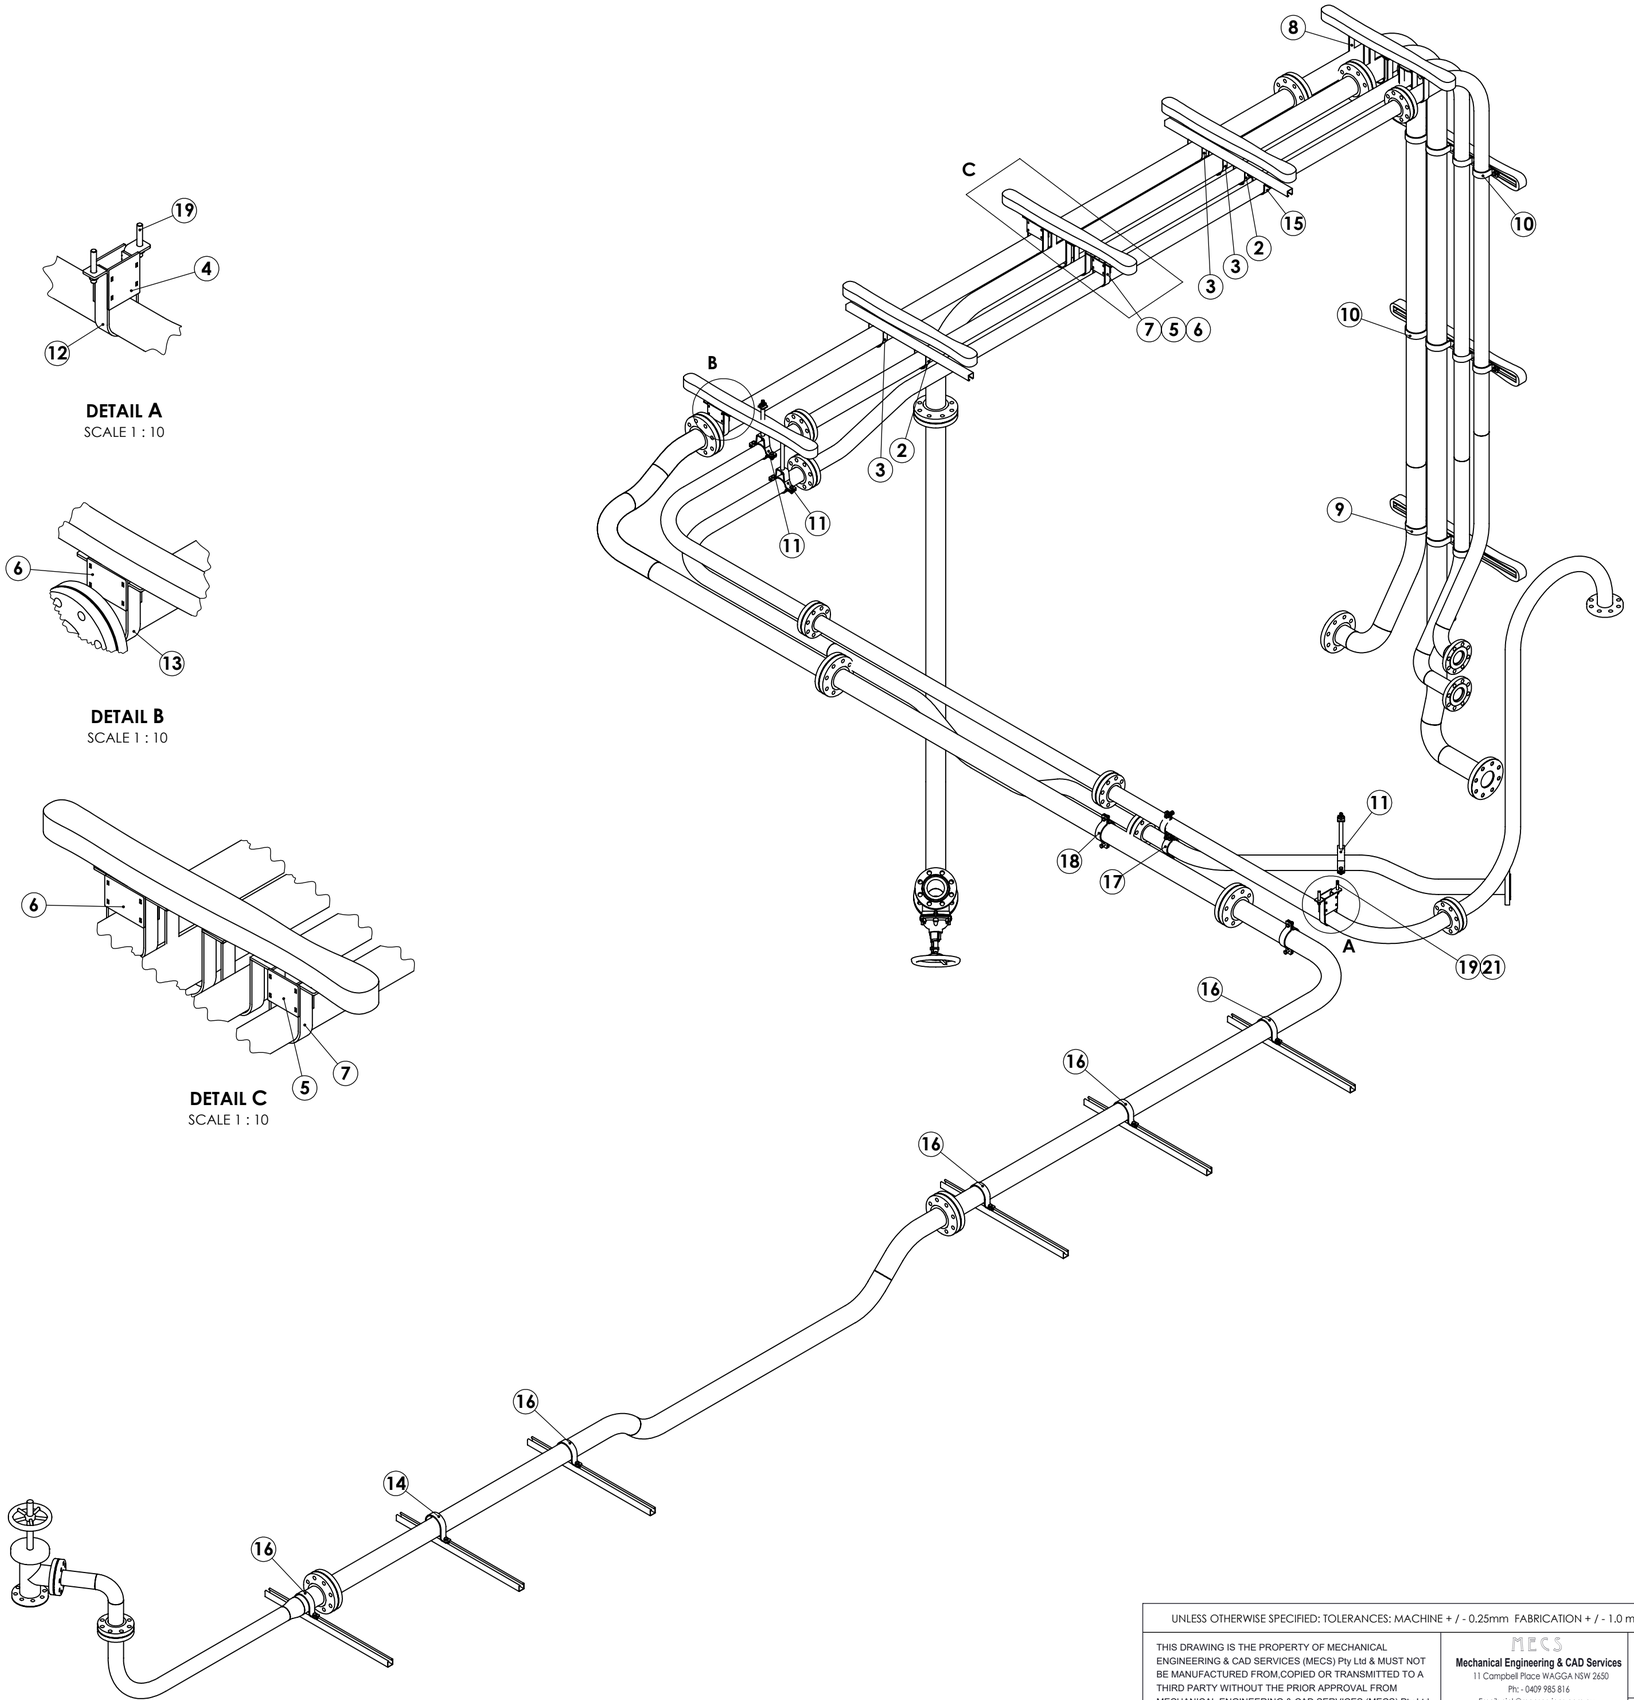

ITEM	DRAWING No	DESCRIPTION	QTY.	MASS (kg)
1	OEM-M12-USN-304	M12x1.75 UNISTRUT NUT 304 S/S	40	
2	OEM-ES-89S	80NB PIPE- 2 PIECE CHANNEL CLAMP	2	
3	OEM-E5-114S	100NB PIPE - 2 PIECE CHANNEL CLIP	3	
4	4229-50-40	80 NB SADDLE 113 mm SPACER BRACKET	1	1
5	4229-50-35	80 NB SADDLE 87mm SPACER BRACKET	1	1
6	4229-50-30	100 NB SADDLE 87 mm SPACER BRACKET	2	1
7	4229-50-25	100 NB x 2 & 80 NB x 2 MULTI SADDLE 304 S/S	1	4
8	4229-50-20	100 NB x 2 & 80 NB x 2 MULTI SADDLE 304 S/S	1	4
9	4229-50-15	100 NB x 2 & 80 NB MULTI SADDLE 304 S/S	1	2
10	4229-50-10	100 NB x 2 & 80 NB x 2 MULTI SADDLE 304 S/S	2	3
11	4229-40-30	80NB YOKE HANGER ASSY 300 mm OFFSET	3	2
12	4229-30-35	80NB SADDLE 40 x 6FB 155 Centre HEIGHT	1	1
13	4229-30-30	100NB SADDLE 40 x 6FB 136 Centre HEIGHT	1	1
14	4229-30-25	100NB SADDLE 40 x 6FB 78 Centre HEIGHT	1	1
15	4229-30-20	80NB SADDLE 40 x 6FB -145 CTS	1	1
16	4229-30-10	100NB SADDLE 40 x 6FB	5	1
17	4229-20-30	80NB DOUBLE BOLTED CLAMP DOUBLE ASSY	1	2
18	4229-20-25	100NB DOUBLE BOLTED CLAMP ASSY	2	1
19	1-2_UNC-AT-90	1/2" UNC ALL THREAD 304 S/S x 3 1/2 LONG	2	0
20		1/2" FLAT WASHER 304 S/S	2	0.00
21		1/2" UNC NUT 304 S/S	2	
22		M12 FLAT WASHER 304 S/S (24x14x1.5)	26	0.00
23		M12 FLAT WASHER THICK 304 S/S (24x14x2.5)	14	0.01
24		M12x1.75 x 35 HEX BOLT 304 S/S	40	0.0

NOTES:-
1/2 UNC ALL THREAD TO BE TRIMMED TO SUIT ON SITE
80NB YOKE HANGER ASSY TO BE TRIMMED TO SUIT ON SITE

UNLESS OTHERWISE SPECIFIED: TOLERANCES: MACHINE + / - 0.25mm FABRICATION + / - 1.0 mm

DIMENSIONS IN MILLIMETRES

THIS DRAWING IS THE PROPERTY OF MECHANICAL ENGINEERING & CAD SERVICES (MECS) Pty Ltd & MUST NOT BE MANUFACTURED FROM,COPIED OR TRANSMITTED TO A THIRD PARTY WITHOUT THE PRIOR APPROVAL FROM MECHANICAL ENGINEERING & CAD SERVICES (MECS) Pty Ltd

MECS
Mechanical Engineering & CAD Services
11 Campbell Place WAGGA NSW 2650
Ph: - 0409 985 816
Email: nick@mecservices.com.au

THIRD ANGLE PROJECTION

WEIGHT: kg

CLIENT
RODDY ENGINEERING
14 Waratah St TUMUT NSW 2720
Ph: - 02 6947 4039
Email: roddyeng.com.au

TITLE:
UNIT 13 AERIAL PIPE WORK SADDLES & HANGERS

DWG NO. 3974-13-38-40 REV A2

DRAWN N DE BRUYN DATE 20/09/2025 SCALE:1:25 SHEET 1 OF 1